
THE EADS GROUP
ENGINEERING ARCHITECTURE AND DESIGN SERVICES
11045 Parker Drive, North Huntingdon, PA 15642
412-754-0801 (phone)
412-754-0860 (fax)
www.eadsgroup.com

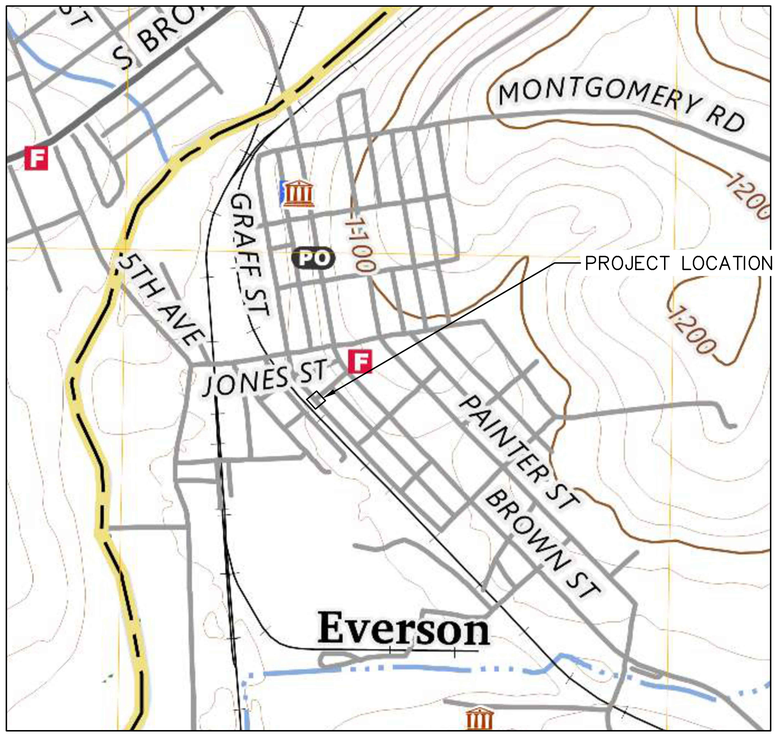

EVERSON BOROUGH

232 Brown Street
Everson, PA 15631

GRAFF STREET STORM SEWER REPLACEMENT

DRAWING INDEX

C-0.01	COVER SHEET
C-1.01	PLAN SHEET
C-1.02	DETAIL SHEET

EVERSON BOROUGH , FAYETTE COUNTY, PA
AUGUST 2026

20261073063
CALL BEFORE YOU DIG!
PENNSYLVANIA LAW REQUIRES 3 WORKING DAYS NOTICE FOR CONSTRUCTION PHASE AND 10 WORKING DAYS IN DESIGN STAGE–STOP CALL
Pennsylvania One Call System, Inc.
1–800–242–1776

Seal
Date

No.	Sheet Revisions	Date


Scale: AS NOTED
Date: 08/12/2026
Drawn By: MEH
Checked By: GAW
Project No.: 0420-26-173.22
File No.: C-CS-1

THE EADS GROUP
ENGINEERING ARCHITECTURE AND DESIGN SERVICES
phone: 412.754.0801 fax: 412.754.0860
www.eadsgroup.com
PENNSYLVANIA / MARYLAND / WEST VIRGINIA

EVERSON BOROUGH
GRAFF STREET
STORM SEWER REPLACMENT

COVER SHEET

Drawing No.
C-0.01

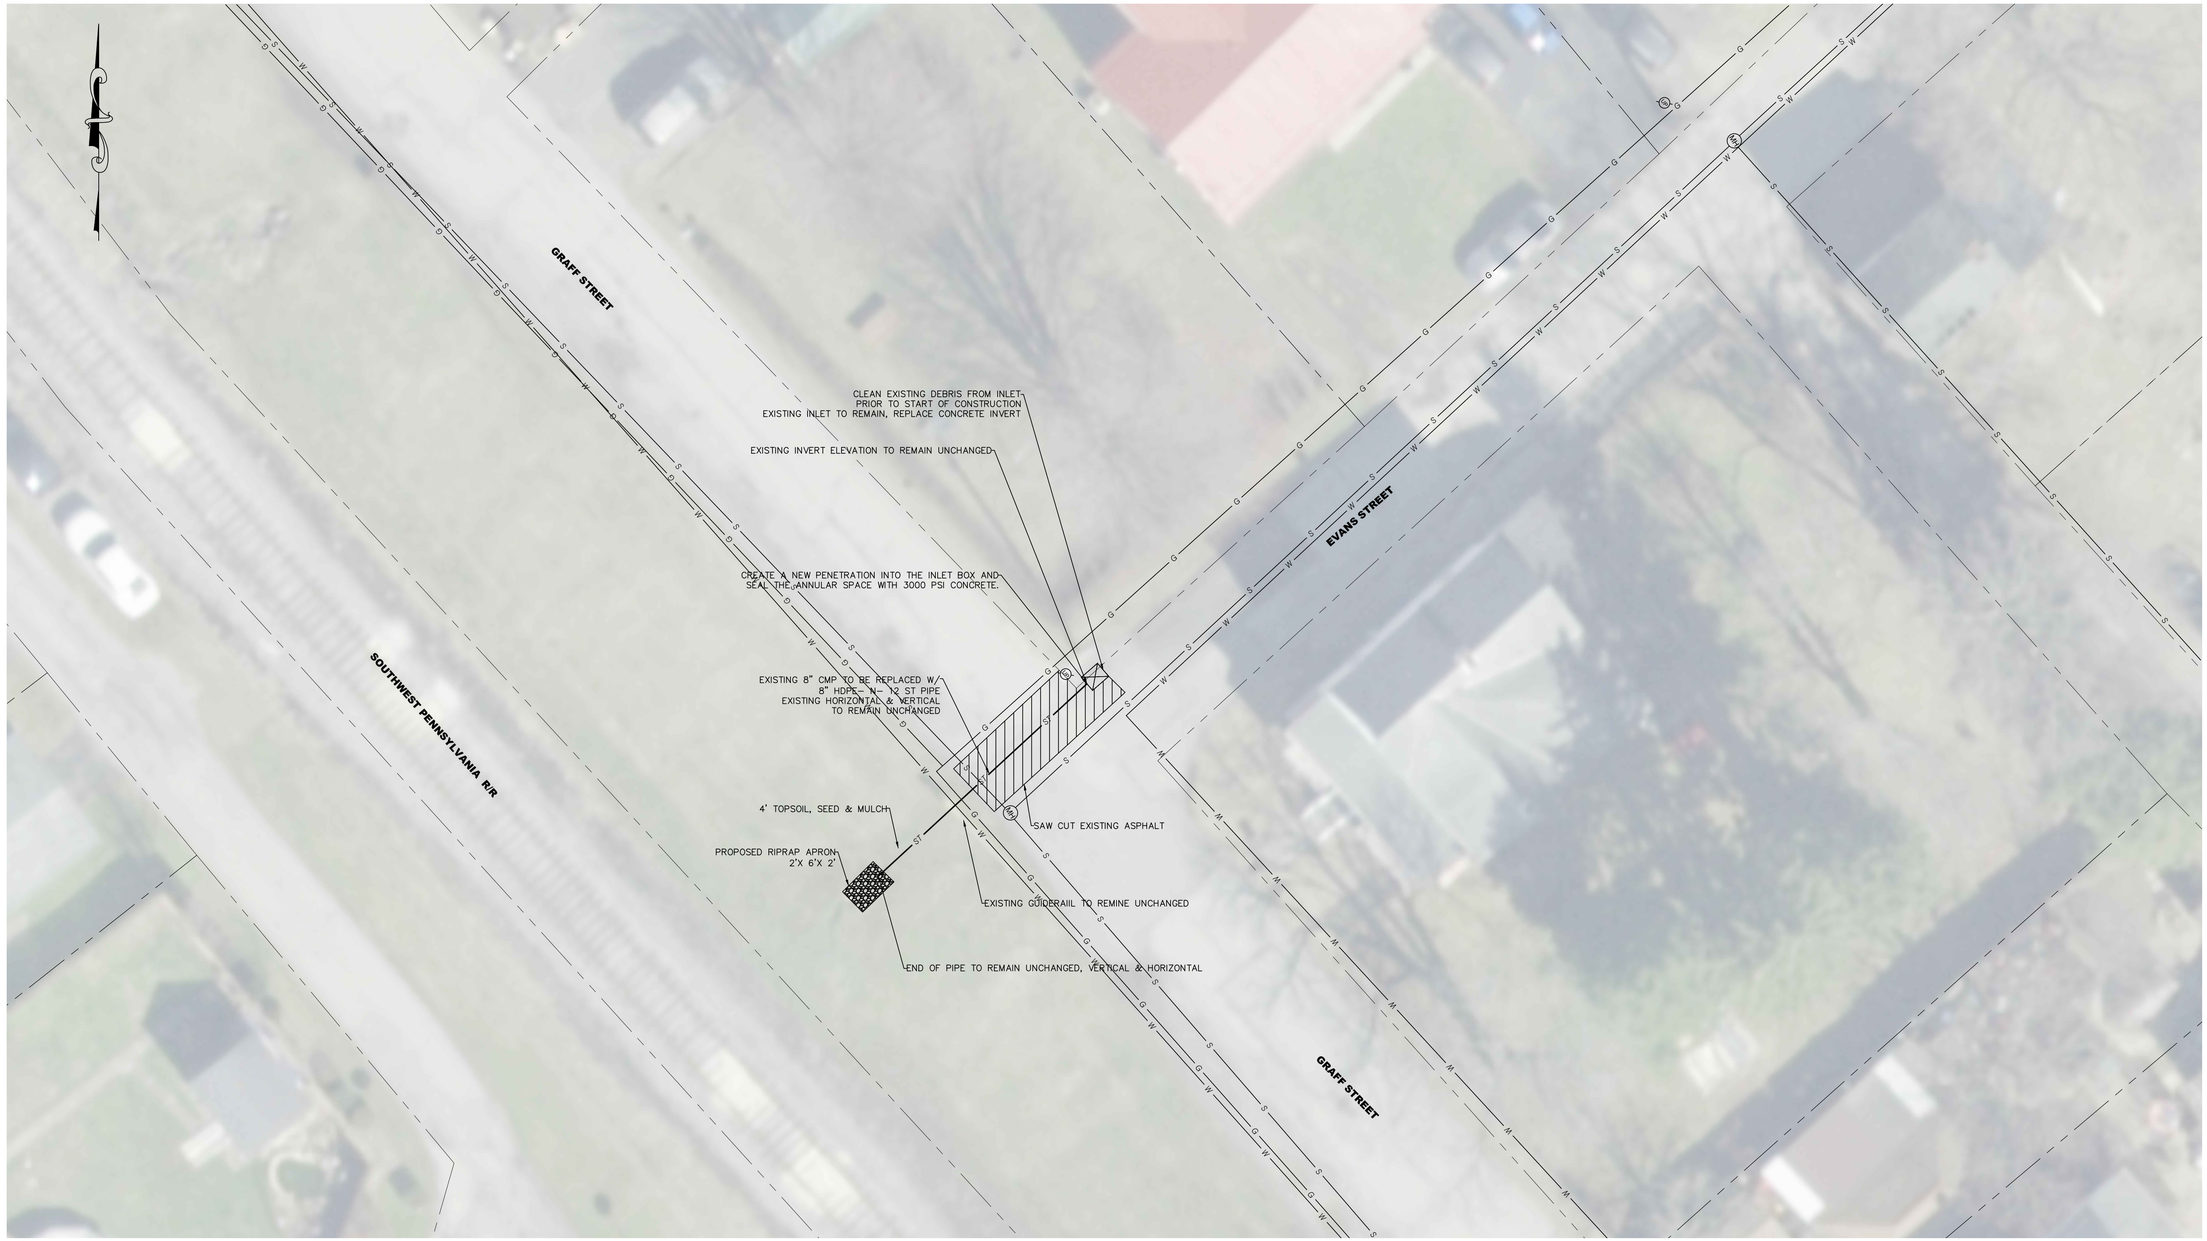

LEGEND

PROPERTY LINE	
EXISTING STORM SEWER	ST
PROPOSED STORM SEWER	ST
FENCE	X
GAS LINE	G
WATER LINE	W
SANITARY SEWER	S
UNDERGROUND ELECTRIC/COM/TELE LINE	U/E

GRAFF STREET STORM SEWER REPLACEMENT

GRAPHIC SCALE

10 0 5 10 20

(IN FEET)

NOTES:

1. PRIOR TO CONSTRUCTION CONTRACTOR SHALL CONDUCT EXPLORATORY EXCAVATION TO LOCATE ALL UTILITY CROSSINGS TO VERIFY VERTICAL ALIGNMENT. ALL DEPTHS SHOWN ARE APPROXIMATE.

2. CONTRACTOR SHALL COORDINATE WITH ALL UTILITIES TO PROVIDE A SAFE WORKING ENVIRONMENT. INCLUDING TEMPORARY UTILITY SHUT DOWNS, IF NEEDED. SUPPORT AND RESTRAIN UTILITIES AS NEEDED.

3. THE CONTRACTOR SHALL COORDINATE ALL CONSTRUCTION ACTIVITIES WITH EVERSON BOROUGH AND EMERGENCY SERVICE PROVIDERS. EVERSON BOROUGH WILL BE RESPONSIBLE FOR ESTABLISHING AND MAINTAINING THE ROADWAY CLOSURE AND ASSOCIATED TRAFFIC CONTROL SIGNAGE BETWEEN JONES STREET/GRAFF STREET AND KING STREET/GRAFF STREET. ACCESS SHALL BE MAINTAINED FOR RESIDENTS AND LOCAL PROPERTY OWNERS WITHIN THE CLOSURE LIMITS. THE CONTRACTOR SHALL COMPLY WITH ALL TRAFFIC CONTROL REQUIREMENTS AND RESTRICTIONS ESTABLISHED BY THE BOROUGH.

20261073063
CALL BEFORE YOU DIG!
PENNSYLVANIA LAW REQUIRES 3 WORKING DAYS NOTICE FOR CONSTRUCTION PHASE AND 10 WORKING DAYS IN DESIGN STAGE–STOP CALL
Pennsylvania One Call System, Inc.
1–800–242–1776

Seal

Date

No.	Sheet Revisions	Date


Scale AS NOTED
Date 08/12/2026
Drawn By MEH
Checked By GAW
Project No. 0420-26-173.22
File No. PL-001

THE EADS GROUP
ENGINEERING ARCHITECTURE AND DESIGN SERVICES
phone: 412.754.0801 fax: 412.754.0860
www.eadsgroup.com
450 Aberdeen Dr. Pittsburgh, PA 15237
PENNSYLVANIA / MARYLAND / WEST VIRGINIA

EVERSON BOROUGH
GRAFF STREET
STORM SEWER REPLACMENT


PLAN - GRAFF STREET

Drawing No.
C-1.01

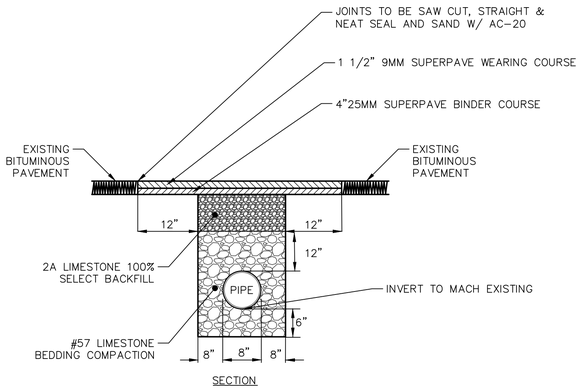

TRENCH RESTORATION FOR BITUMINOUS PAVING

NOT TO SCALE

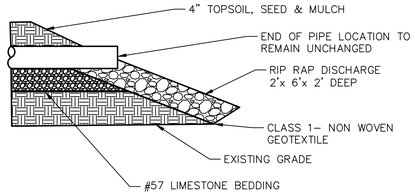

DISCHARGE DETAIL

NOT TO SCALE

Seal

Date

No.	Sheet Revisions	Date

Scale AS NOTED
Date 08/12/2026
Drawn By MEH
Checked By GAW
Project No. 0420-26-173.22
File No. PL-001

THE EADS GROUP
ENGINEERING ARCHITECTURE AND DESIGN SERVICES
phone: 412.754.0801 fax: 412.754.0860
www.eadsgroup.com
PENNSYLVANIA / MARYLAND / WEST VIRGINIA

EVERSON BOROUGH
GRAFF STREET
STORM SEWER REPLACMENT

DETAILS - GRAFF STREET

Drawing No.
C-1.02